


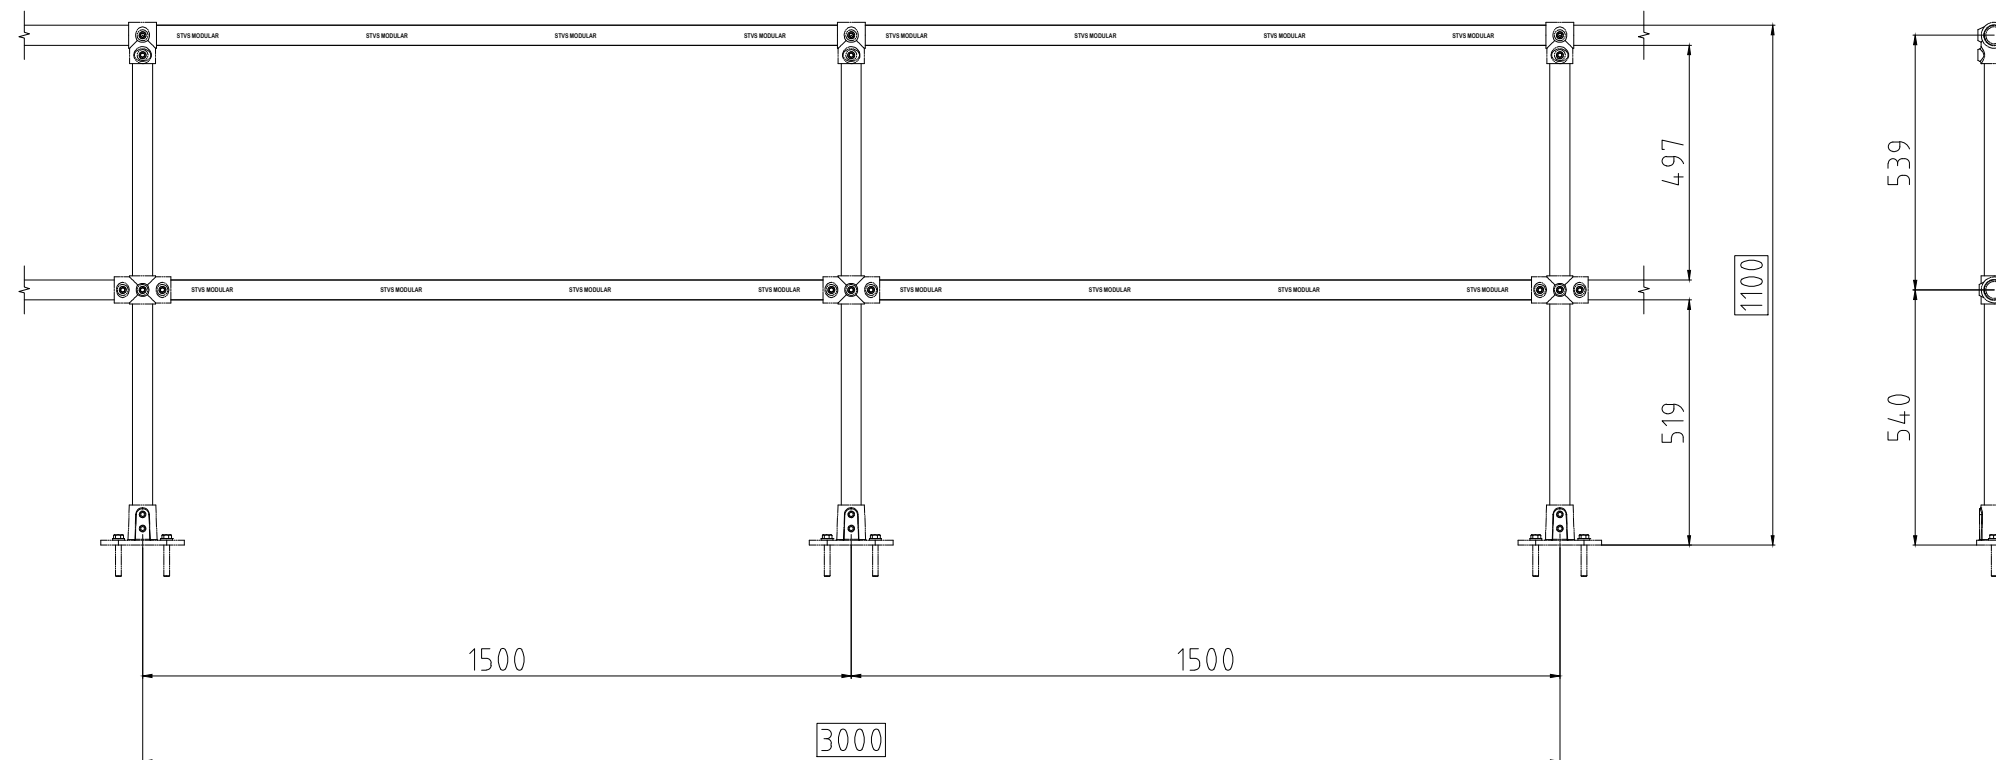

STV MODULAR

STVS MODULAR - GENERAIL NOTE HANDRAIL

- Code: OPT1-CP20HB2P0G1-TC
- Pipe: pre-galvanized pipe D42.2x2.0
- Horizontal bars quantity: 2 bars
- Toe plate: No

STV MODULAR

STVS MODULAR - GENERAIL NOTE HANDRAIL

- Code: OPT1-CP20HB2P0G2-TC
- Pipe: Hot dip galvanized pipe D42.2x2.0
- Horizontal bars quantity: 2 bars
- Toe plate: No

STV MODULAR

STVS MODULAR - GENERAIL NOTE HANDRAIL

- Code: OPT1-CP32HB2P0G1-TC
- Pipe: pre-galvanized pipe D42.2x3.2
- Horizontal bars quantity: 2 bars
- Toe plate: No


STV MODULAR

STVS MODULAR - GENERAIL NOTE HANDRAIL

- Code: OPT1-CP32HB2P0G2-TC
- Pipe: Hot dip galvanized pipe D42.2x3.2
- Horizontal bars quantity: 2 bars
- Toe plate: No

DATE	NO	TITLE			PROJECT NAME	PAGE
2020/03/25	00	OPT1-TC			HANDRAIL STANDARD	
		CHECKED BY		SCALE	MAIN CONTRACTOR	DRAWING NO.
		DRAWN BY	STVS DESIGNER			

Email: quyet.le@stvs.co
Phone: (+84) 938 770 765
Add: 261-263 Phan Xich Long Street, Ward 2, Phu Nhuan District, Ho Chi Minh City, 700000, Vietnam

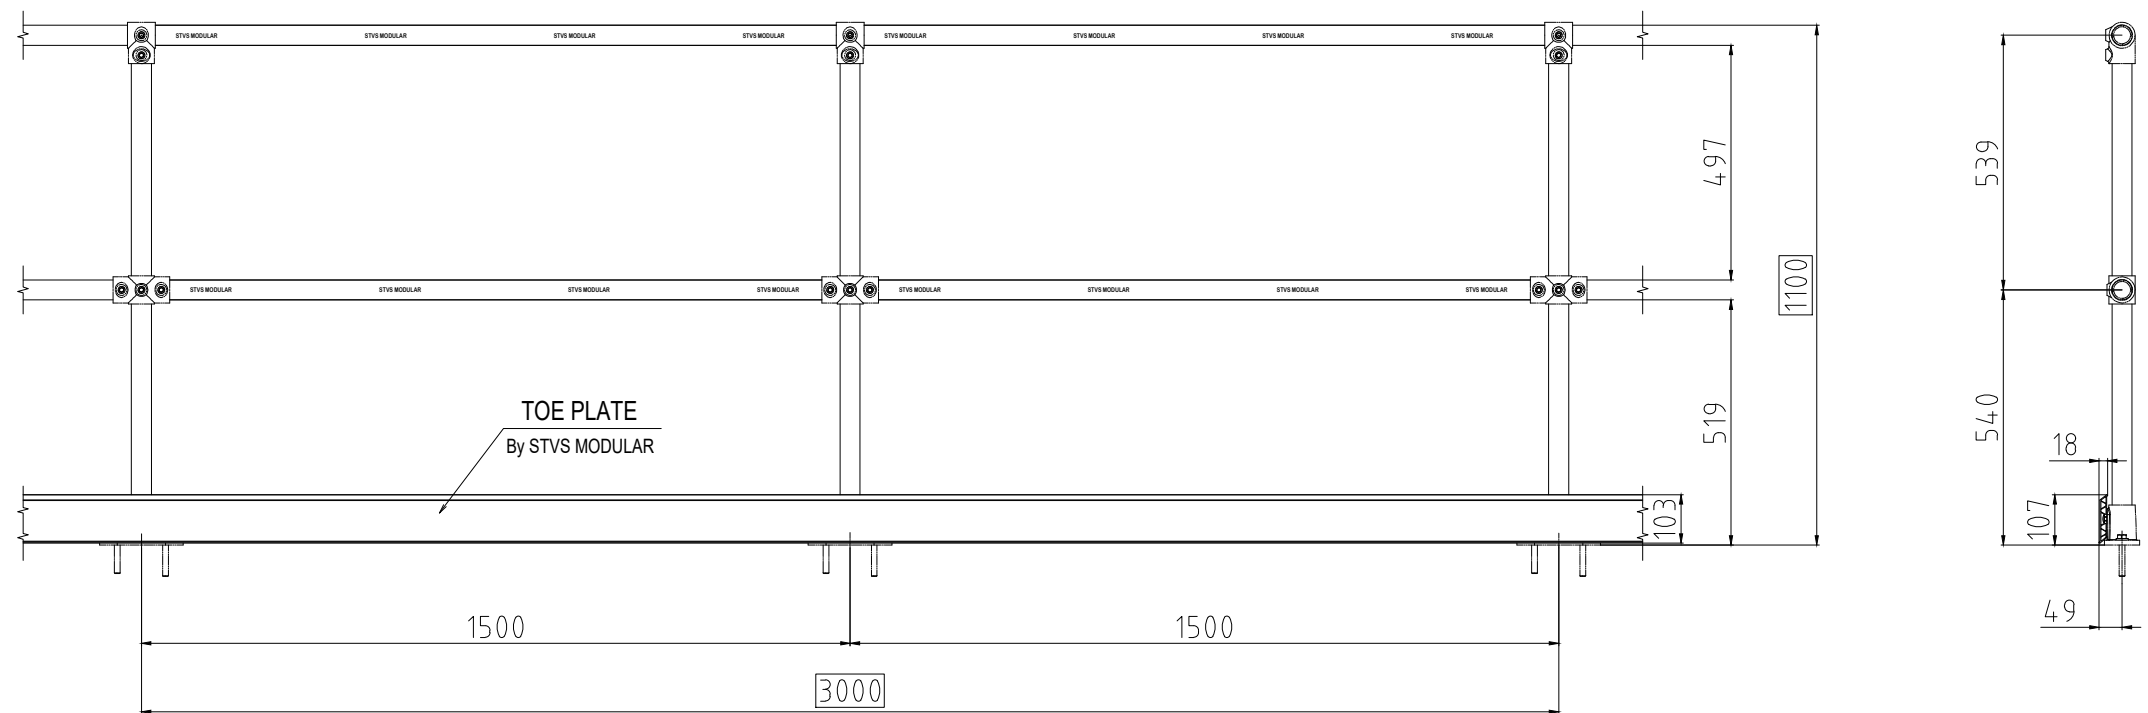

STV

MODULAR

STVS MODULAR - GENERAIL NOTE HANDRAIL

- Code: OPT1-CP20HB2P1G1-TC
- Pipe: pre-galvanized pipe D42.2x2.0
- Horizontal bars quantity: 2 bars
- Toe plate: Yes

STV

MODULAR

STVS MODULAR - GENERAIL NOTE HANDRAIL

- Code: OPT1-CP20HB2P1G2-TC
- Pipe: Hot dip galvanized pipe D42.2x2.0
- Horizontal bars quantity: 2 bars
- Toe plate: Yes

STV

MODULAR

STVS MODULAR - GENERAIL NOTE HANDRAIL

- Code: OPT1-CP32HB2P1G1-TC
- Pipe: pre-galvanized pipe D42.2x3.2
- Horizontal bars quantity: 2 bars
- Toe plate: Yes

STV


MODULAR

STVS MODULAR - GENERAIL NOTE HANDRAIL

- Code: OPT1-CP32HB2P1G2-TC
- Pipe: Hot dip galvanized pipe D42.2x3.2
- Horizontal bars quantity: 2 bars
- Toe plate: Yes

DATE	NO	TITLE			PROJECT NAME	PAGE
2020/03/25	00	OPT1-TC			HANDRAIL STANDARD	
		CHECKED BY		SCALE	MAIN CONTRACTOR	DRAWING NO.
		DRAWED BY	STVS DESIGNER			

Email: quyet.le@stvs.co
Phone: (+84) 938 770 765
Add: 261-263 Phan Xich Long Street, Ward 2, Phu Nhuan District, Ho Chi Minh City, 700000, Vietnam

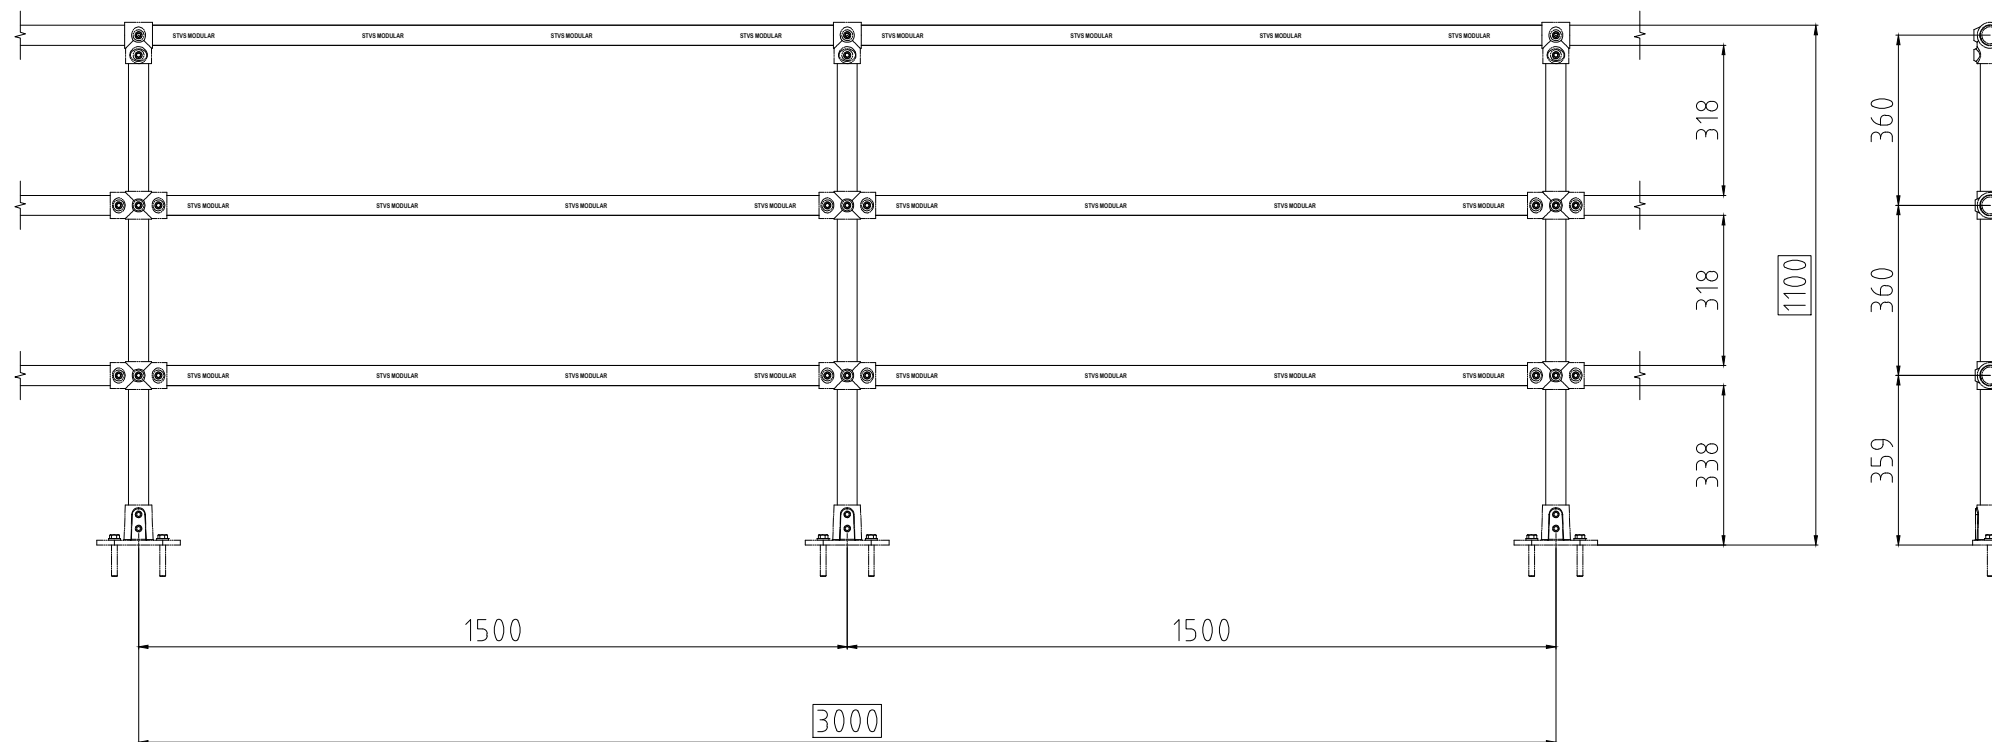

STVS MODULAR - GENERAIL NOTE HANDRAIL

- Code: OPT1-CP20HB3P0G1-TC
- Pipe: pre-galvanized pipe D42.2x2.0
- Horizontal bars quantity: 3 bars
- Toe plate: No



STVS MODULAR - GENERAIL NOTE HANDRAIL

- Code: OPT1-CP20HB3P0G2-TC
- Pipe: Hot dip galvanized pipe D42.2x2.0
- Horizontal bars quantity: 3 bars
- Toe plate: No



STVS MODULAR - GENERAIL NOTE HANDRAIL

- Code: OPT1-CP32HB3P0G1-TC
- Pipe: pre-galvanized pipe D42.2x3.2
- Horizontal bars quantity: 3 bars
- Toe plate: No




STVS MODULAR - GENERAIL NOTE HANDRAIL

- Code: OPT1-CP32HB3P0G2-TC
- Pipe: Hot dip galvanized pipe D42.2x3.2
- Horizontal bars quantity: 3 bars
- Toe plate: No

DATE	NO	TITLE			PROJECT NAME	PAGE
2020/03/25	00	OPT1-TC			HANDRAIL STANDARD	
		CHECKED BY		SCALE		
		DRAWN BY	STVS DESIGNER			DRAWING NO.

Email: quyet.le@stvs.co
Phone: (+84) 938 770 765
Add: 261-263 Phan Xich Long Street, Ward 2, Phu Nhuan District, Ho Chi Minh City, 700000, Vietnam

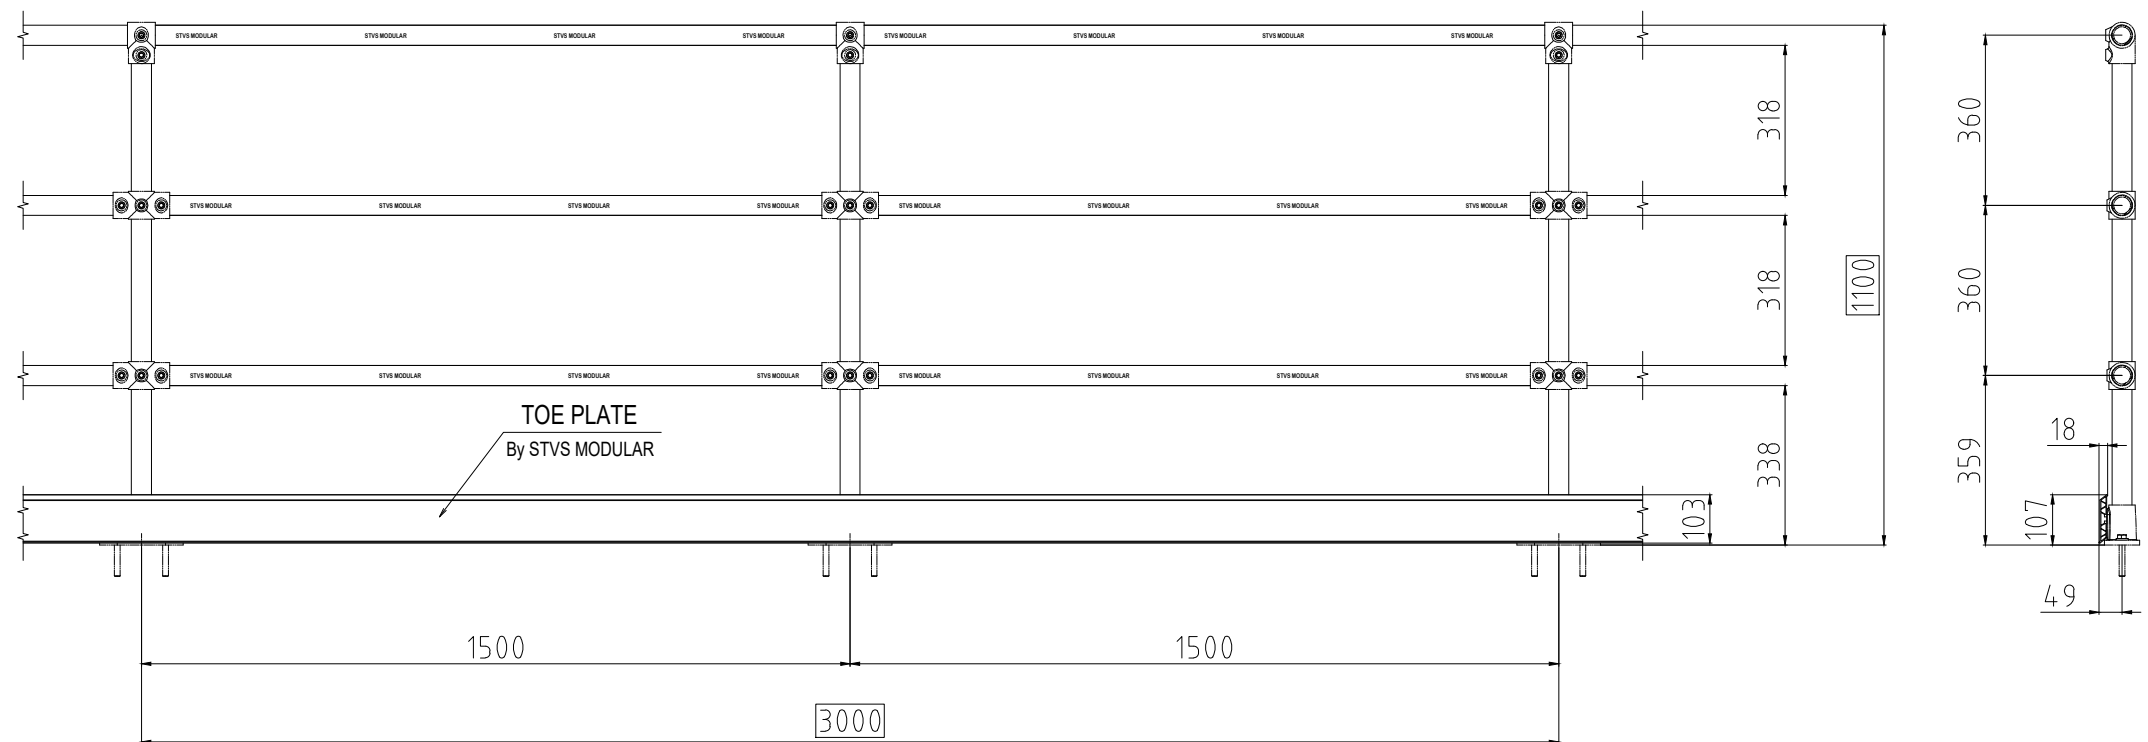

STVS MODULAR - GENERAIL NOTE HANDRAIL

- Code: OPT1-CP20HB3P1G1-TC
- Pipe: pre-galvanized pipe D42.2x2.0
- Horizontal bars quantity: 3 bars
- Toe plate: Yes



STVS MODULAR - GENERAIL NOTE HANDRAIL

- Code: OPT1-CP20HB3P1G2-TC
- Pipe: Hot dip galvanized pipe D42.2x2.0
- Horizontal bars quantity: 3 bars
- Toe plate: Yes



STVS MODULAR - GENERAIL NOTE HANDRAIL

- Code: OPT1-CP32HB3P1G1-TC
- Pipe: pre-galvanized pipe D42.2x3.2
- Horizontal bars quantity: 3 bars
- Toe plate: Yes




STVS MODULAR - GENERAIL NOTE HANDRAIL

- Code: OPT1-CP32HB3P1G2-TC
- Pipe: Hot dip galvanized pipe D42.2x3.2
- Horizontal bars quantity: 3 bars
- Toe plate: Yes

DATE	NO	TITLE			PROJECT NAME	PAGE
2020/03/25	00	OPT1-TC			HANDRAIL STANDARD	
		CHECKED BY		SCALE	MAIN CONTRACTOR	DRAWING NO.
		DRAWED BY	STVS DESIGNER			

Email: quyet.le@stvs.co
Phone: (+84) 938 770 765
Add: 261-263 Phan Xich Long Street, Ward 2, Phu Nhuan District, Ho Chi Minh City, 700000, Vietnam

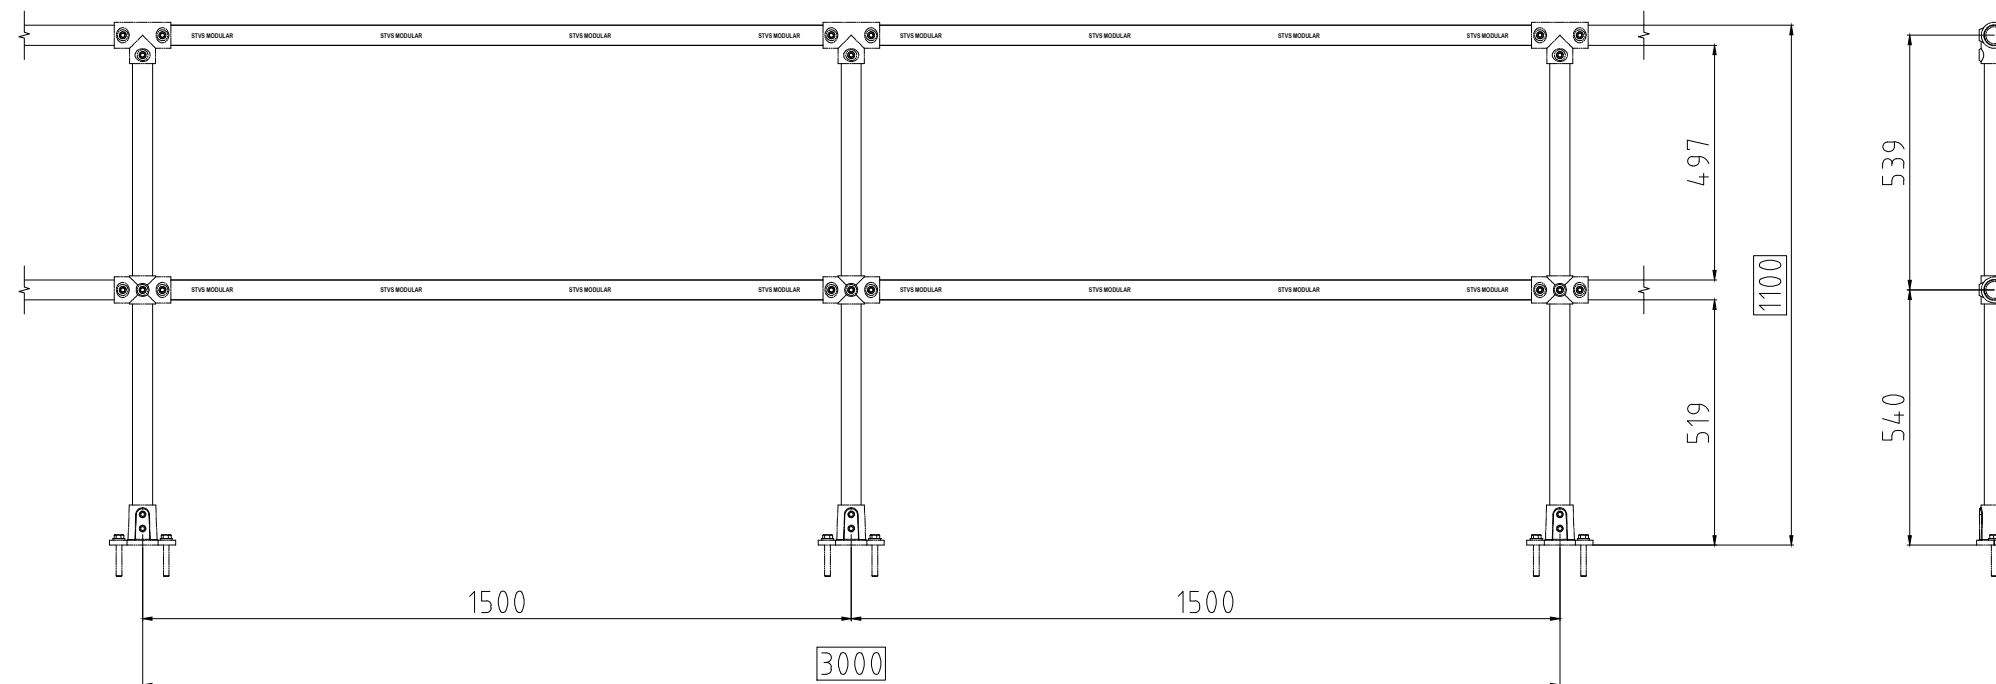

STVS MODULAR - GENERAIL NOTE HANDRAIL

- Code: OPT2-CP20HB2P0G1-TC
- Pipe: pre-galvanized pipe D42.2x2.0
- Horizontal bars quantity: 2 bars
- Toe plate: No



STVS MODULAR - GENERAIL NOTE HANDRAIL

- Code: OPT2-CP20HB2P0G2-TC
- Pipe: Hot dip galvanized pipe D42.2x2.0
- Horizontal bars quantity: 2 bars
- Toe plate: No



STVS MODULAR - GENERAIL NOTE HANDRAIL

- Code: OPT2-CP32HB2P0G1-TC
- Pipe: pre-galvanized pipe D42.2x3.2
- Horizontal bars quantity: 2 bars
- Toe plate: No




STVS MODULAR - GENERAIL NOTE HANDRAIL

- Code: OPT2-CP32HB2P0G2-TC
- Pipe: Hot dip galvanized pipe D42.2x3.2
- Horizontal bars quantity: 2 bars
- Toe plate: No

DATE	NO	TITLE			PROJECT NAME	PAGE
2020/03/25	00	OPT2-TC			HANDRAIL STANDARD	
		CHECKED BY		SCALE		
		DRAWN BY	STVS DESIGNER			DRAWING NO.

Email: quyet.le@stvs.co
Phone: (+84) 938 770 765
Add: 261-263 Phan Xich Long Street, Ward 2, Phu Nhuan District, Ho Chi Minh City, 700000, Vietnam

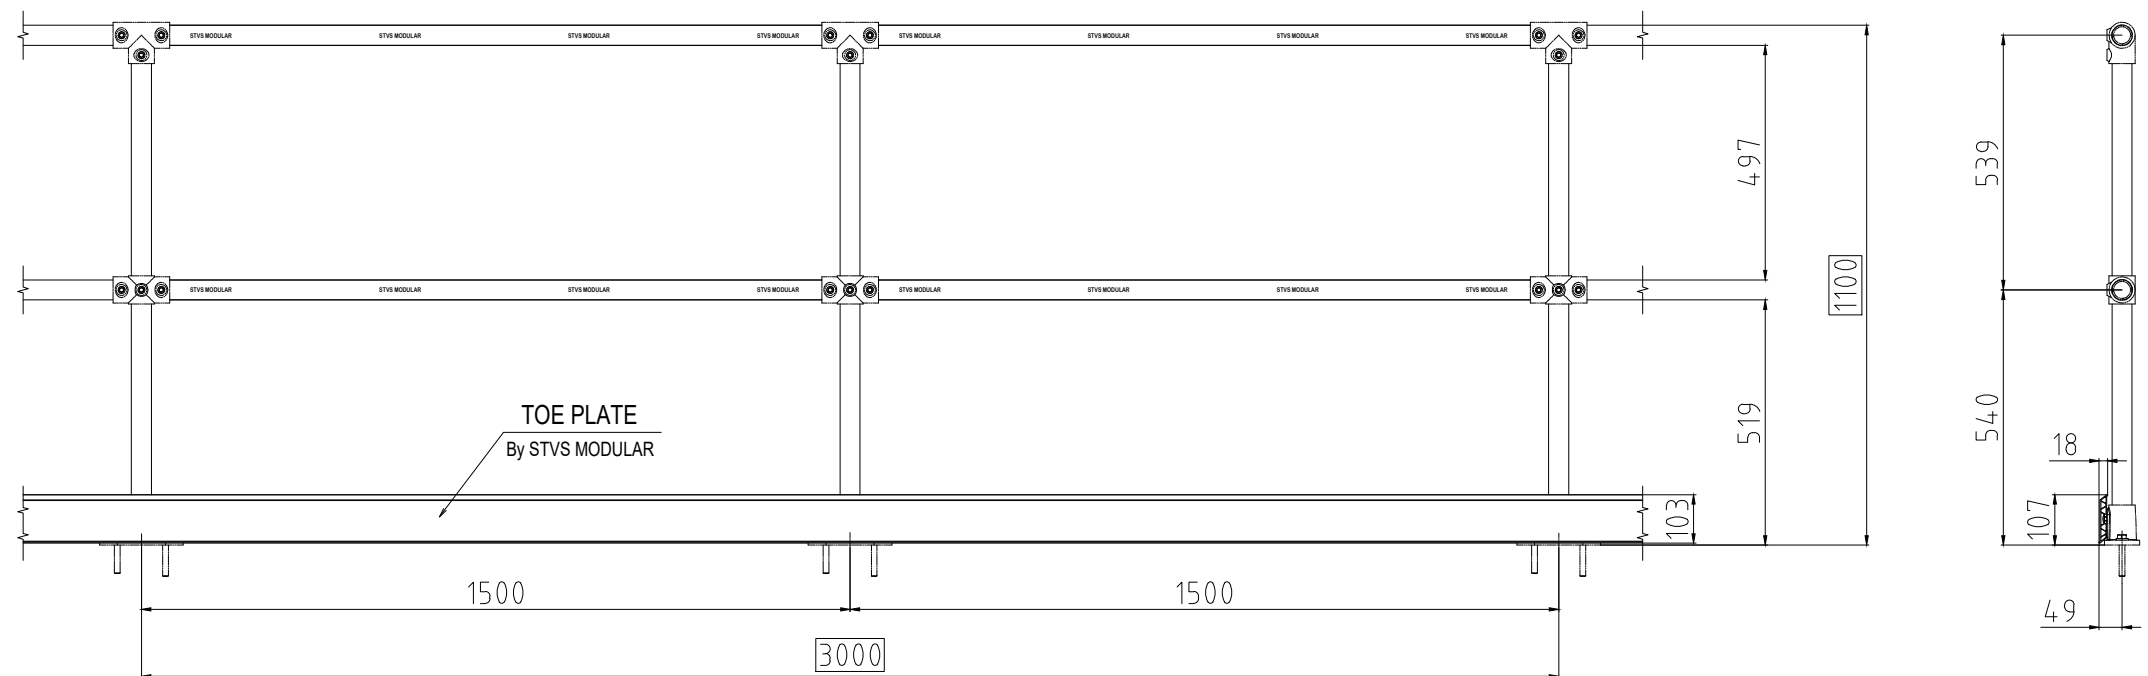

STV MODULAR

STVS MODULAR - GENERAIL NOTE HANDRAIL

- Code: OPT2-CP20HB2P1G1-TC
- Pipe: pre-galvanized pipe D42.2x2.0
- Horizontal bars quantity: 2 bars
- Toe plate: Yes

STV MODULAR

STVS MODULAR - GENERAIL NOTE HANDRAIL

- Code: OPT2-CP20HB2P1G2-TC
- Pipe: Hot dip galvanized pipe D42.2x2.0
- Horizontal bars quantity: 2 bars
- Toe plate: Yes

STV MODULAR

STVS MODULAR - GENERAIL NOTE HANDRAIL

- Code: OPT2-CP32HB2P1G1-TC
- Pipe: pre-galvanized pipe D42.2x3.2
- Horizontal bars quantity: 2 bars
- Toe plate: Yes

STV MODULAR


STVS MODULAR - GENERAIL NOTE HANDRAIL

- Code: OPT2-CP32HB2P1G2-TC
- Pipe: Hot dip galvanized pipe D42.2x3.2
- Horizontal bars quantity: 2 bars
- Toe plate: Yes

DATE	NO	TITLE			 Email: quyet.le@stvs.co Phone: (+84) 938 770 765 Add: 261-263 Phan Xich Long Street, Ward 2, Phu Nhuan District, Ho Chi Minh City, 700000, Vietnam	PROJECT NAME	PAGE
2020/03/25	00	OPT2-TC				HANDRAIL STANDARD	
		CHECKED BY		SCALE		MAIN CONTRACTOR	DRAWING NO.
		DRAWED BY	STVS DESIGNER				



Email: quyet.le@stvs.co
Phone: (+84) 938 770 765
Add: 261-263 Phan Xich Long Street, Ward 2, Phu Nhuan District, Ho Chi Minh City, 700000, Vietnam

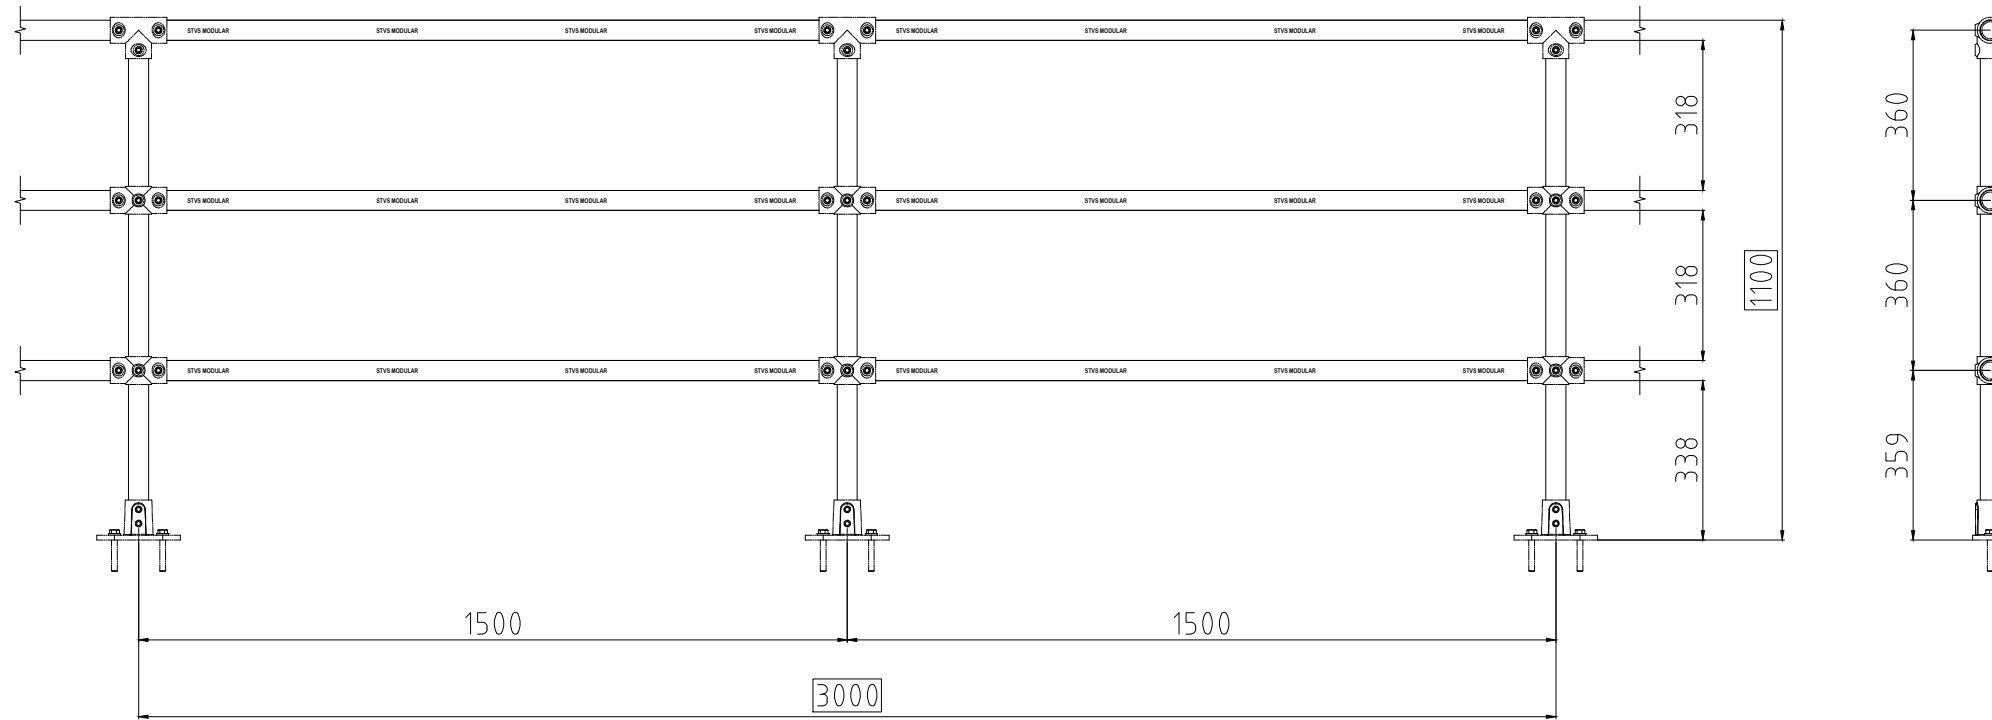

STVS MODULAR - GENERAIL NOTE HANDRAIL

- Code: OPT2-CP20HB3P0G1-TC
- Pipe: pre-galvanized pipe D42.2x2.0
- Horizontal bars quantity: 3 bars
- Toe plate: No



STVS MODULAR - GENERAIL NOTE HANDRAIL

- Code: OPT2-CP20HB3P0G2-TC
- Pipe: Hot dip galvanized pipe D42.2x2.0
- Horizontal bars quantity: 3 bars
- Toe plate: No



STVS MODULAR - GENERAIL NOTE HANDRAIL

- Code: OPT2-CP32HB3P0G1-TC
- Pipe: pre-galvanized pipe D42.2x3.2
- Horizontal bars quantity: 3 bars
- Toe plate: No




STVS MODULAR - GENERAIL NOTE HANDRAIL

- Code: OPT2-CP32HB3P0G2-TC
- Pipe: Hot dip galvanized pipe D42.2x3.2
- Horizontal bars quantity: 2 bars
- Toe plate: No

DATE	NO	TITLE			 Email: quyet.le@stvs.co Phone: (+84) 938 770 765 Add: 261-263 Phan Xich Long Street, Ward 2, Phu Nhuan District, Ho Chi Minh City, 700000, Vietnam	PROJECT NAME	HANDRAIL STANDARD	PAGE
2020/03/25	00	OPT2-TC				MAIN CONTRACTOR		DRAWING NO.
		CHECKED BY		SCALE				
		DRAWN BY	STVS DESIGNER					



Email: quyet.le@stvs.co
Phone: (+84) 938 770 765
Add: 261-263 Phan Xich Long Street, Ward 2, Phu Nhuan District, Ho Chi Minh City, 700000, Vietnam

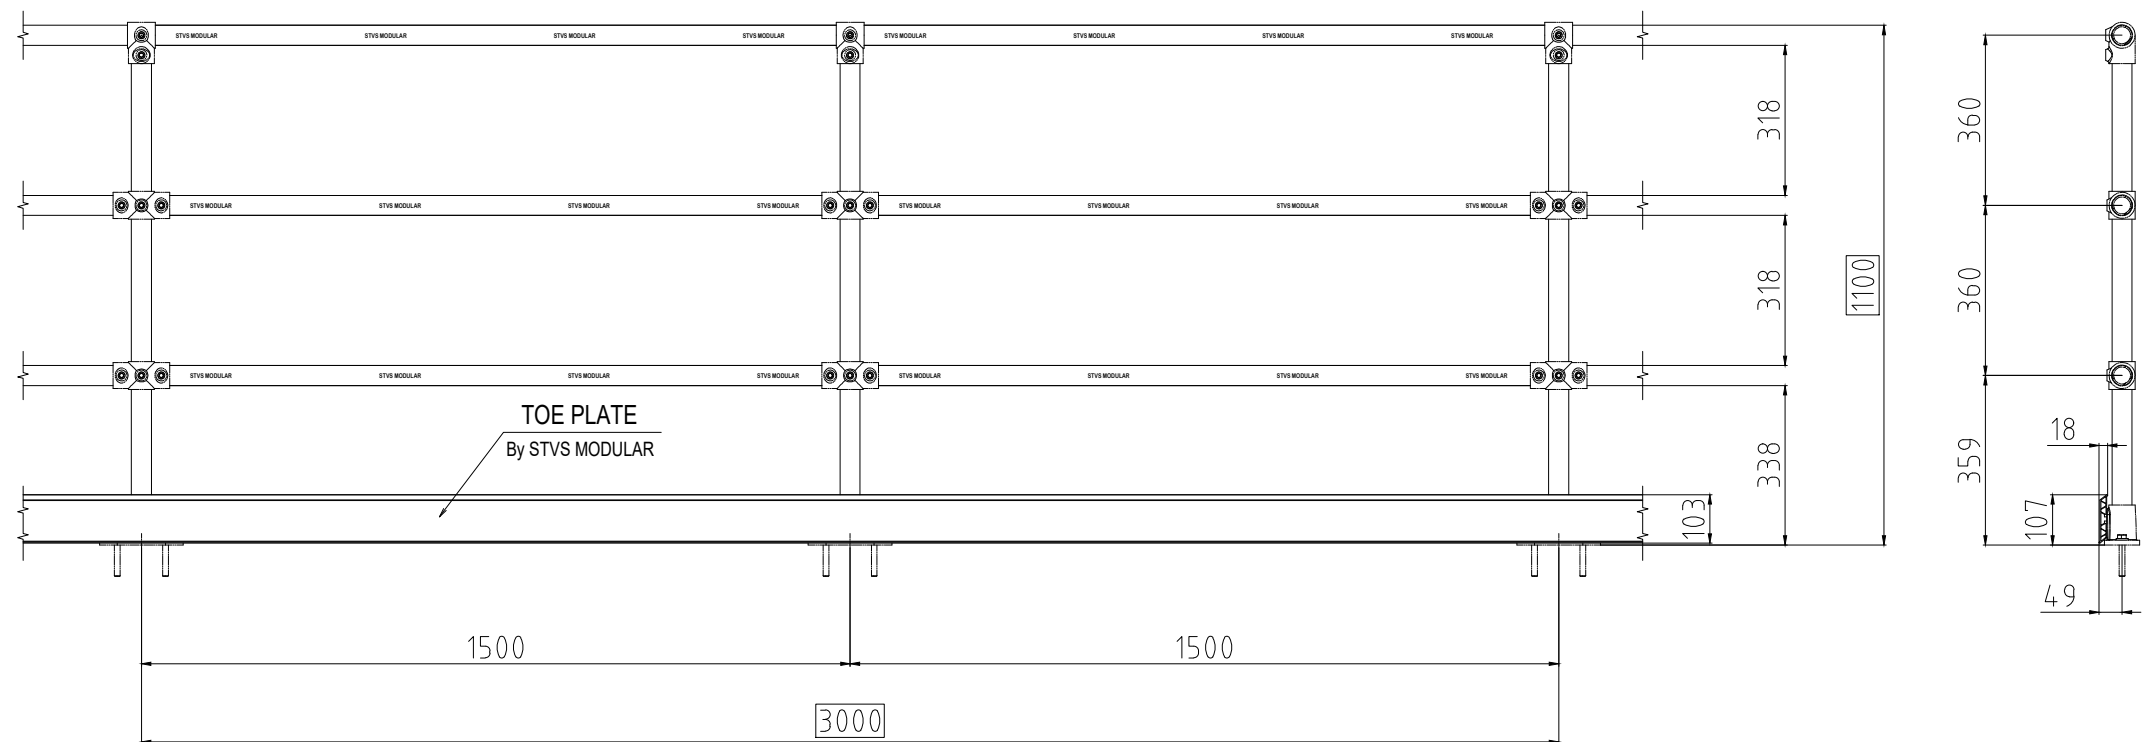

STVS MODULAR - GENERAIL NOTE HANDRAIL

- Code: OPT2-CP20HB3P1G1-TC
- Pipe: pre-galvanized pipe D42.2x2.0
- Horizontal bars quantity: 3 bars
- Toe plate: Yes



STVS MODULAR - GENERAIL NOTE HANDRAIL

- Code: OPT2-CP20HB3P1G2-TC
- Pipe: Hot dip galvanized pipe D42.2x2.0
- Horizontal bars quantity: 3 bars
- Toe plate: Yes



STVS MODULAR - GENERAIL NOTE HANDRAIL

- Code: OPT2-CP32HB3P1G1-TC
- Pipe: pre-galvanized pipe D42.2x3.2
- Horizontal bars quantity: 3 bars
- Toe plate: Yes







STVS MODULAR - GENERAIL NOTE HANDRAIL

- Code: OPT2-CP32HB3P1G2-TC
- Pipe: Hot dip galvanized pipe D42.2x3.2
- Horizontal bars quantity: 3 bars
- Toe plate: Yes

DATE	NO	TITLE			PROJECT NAME	PAGE
2020/03/25	001	OPT2-TC			HANDRAIL STANDARD	
		CHECKED BY		SCALE		
		DRAWN BY	STVS DESIGNER			DRAWING NO.



Email: quyet.le@stvs.co
Phone: (+84) 938 770 765
Add: 261-263 Phan Xich Long Street, Ward 2, Phu Nhuan District, Ho Chi Minh City, 700000, Vietnam

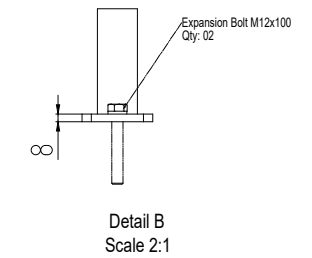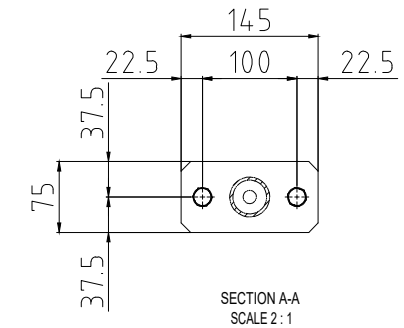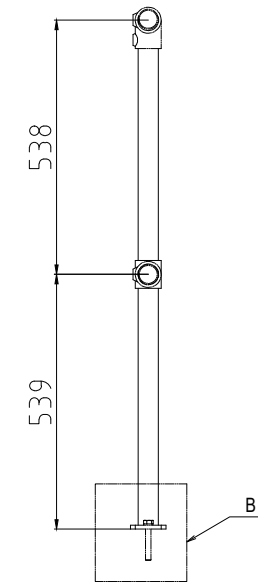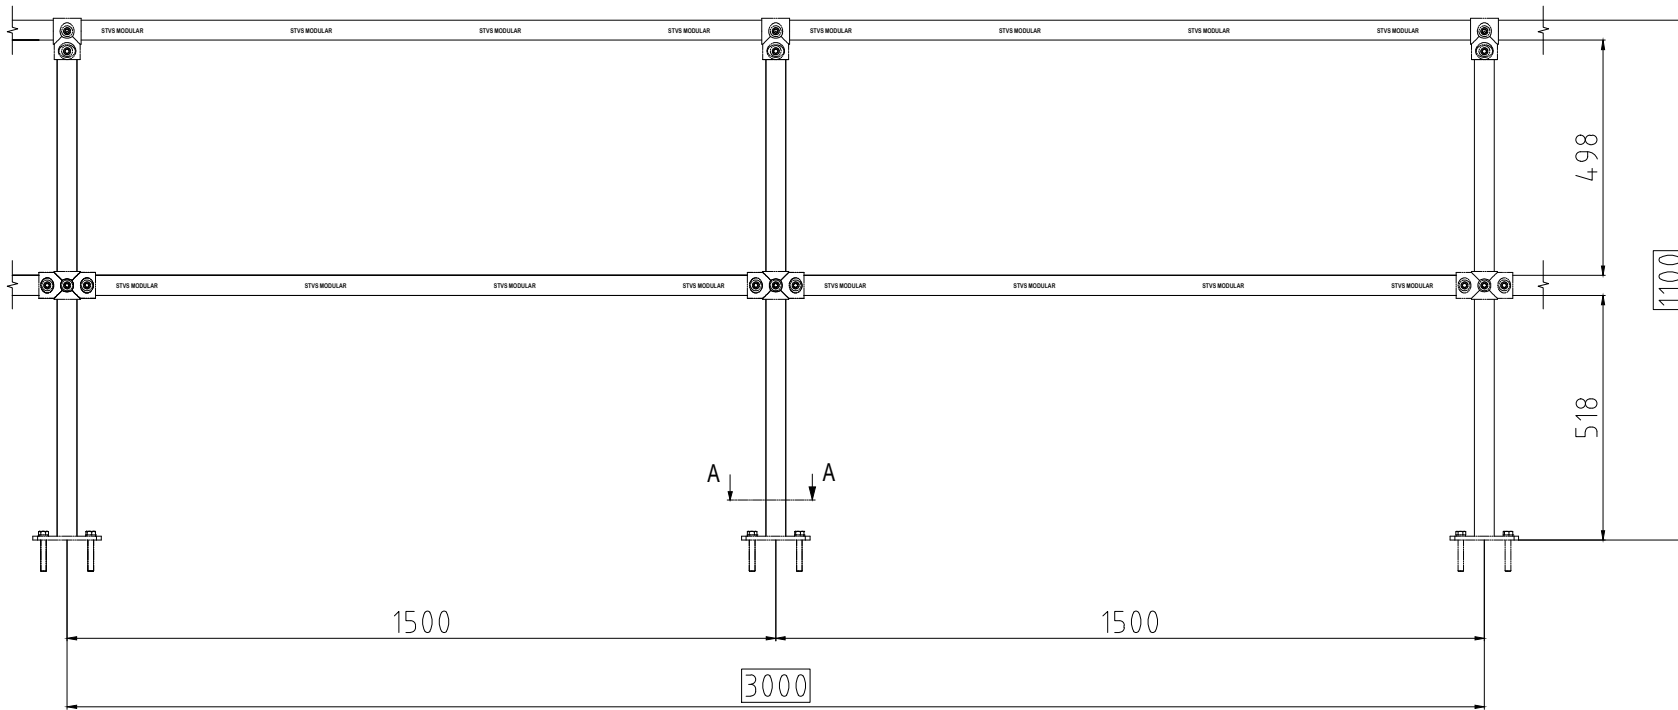

STVS MODULAR - GENERAIL NOTE HANDRAIL

- Code: OPT3-CP20HB2P0G1-TC
- Pipe: pre-galvanized pipe D42.2x2.0
- Horizontal bars quantity: 2 bars
- Toe plate: No



STVS MODULAR - GENERAIL NOTE HANDRAIL

- Code: OPT3-CP20HB2P0G2-TC
- Pipe: Hot dip galvanized pipe D42.2x2.0
- Horizontal bars quantity: 2 bars
- Toe plate: No



STVS MODULAR - GENERAIL NOTE HANDRAIL

- Code: OPT3-CP32HB2P0G1-TC
- Pipe: pre-galvanized pipe D42.2x3.2
- Horizontal bars quantity: 2 bars
- Toe plate: No




STVS MODULAR - GENERAIL NOTE HANDRAIL

- Code: OPT3-CP32HB2P0G2-TC
- Pipe: Hot dip galvanized pipe D42.2x3.2
- Horizontal bars quantity: 2 bars
- Toe plate: No

DATE	NO	TITLE			PROJECT NAME	PAGE
2020/03/25	00	OPT3-TC			HANDRAIL STANDARD	
		CHECKED BY		SCALE	MAIN CONTRACTOR	DRAWING NO.
		DRAWN BY	STVS DESIGNER			



Email: quyet.le@stvs.co
Phone: (+84) 938 770 765
Add: 261-263 Phan Xich Long Street, Ward 2, Phu Nhuan District, Ho Chi Minh City, 700000, Vietnam

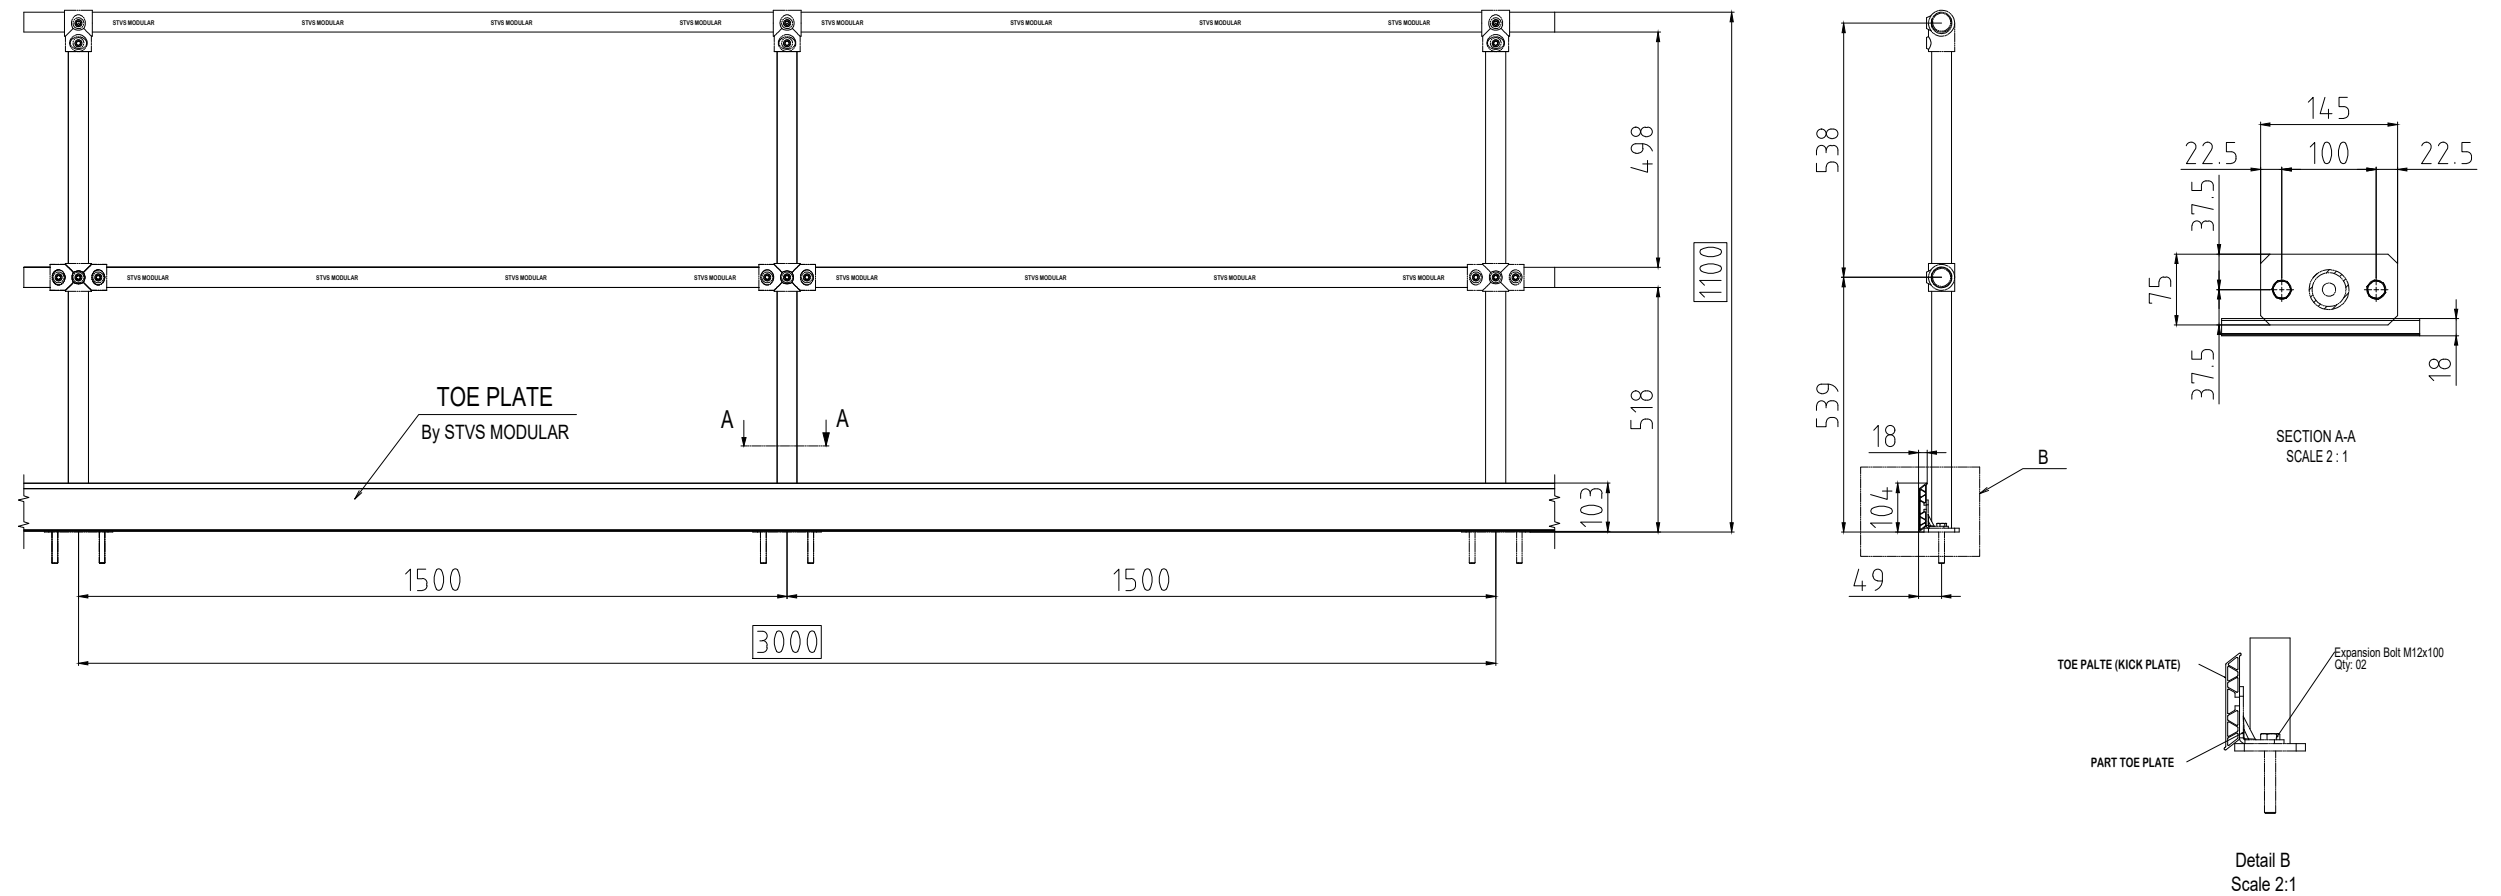

STV

MODULAR

STVS MODULAR - GENERAIL NOTE HANDRAIL

- Code: OPT3-CP20HB3P1G1-TC

- Pipe: pre-galvanized pipe D42.2x2.0

- Horizontal bars quantity: 2 bars

- Toe plate: Yes

STV

MODULAR

STVS MODULAR - GENERAIL NOTE HANDRAIL

- Code: OPT3-CP20HB2P1G2-TC

- Pipe: Hot dip galvanized pipe D42.2x2.0

- Horizontal bars quantity: 2 bars

- Toe plate: Yes

STV

MODULAR

STVS MODULAR - GENERAIL NOTE HANDRAIL

- Code: OPT3-CP32HB2P1G1-TC

- Pipe: pre-galvanized pipe D42.2x3.2

- Horizontal bars quantity: 2 bars

- Toe plate: Yes

STV

MODULAR

STVS MODULAR - GENERAIL NOTE HANDRAIL





- Code: OPT3-CP32HB2P1G2-TC

- Pipe: Hot dip galvanized pipe D42.2x3.2

- Horizontal bars quantity: 2 bars

- Toe plate: Yes

DATE	NO	TITLE			STV MODULAR Email: quyet.le@stvs.co Phone: (+84) 938 770 765 Add: 261-263 Phan Xich Long Street, Ward 2, Phu Nhuan District, Ho Chi Minh City, 700000, Vietnam	PROJECT NAME	PAGE
2020/03/25	00	OPT3-TC				HANDRAIL STANDARD	
		CHECKED BY		SCALE		MAIN CONTRACTOR	DRAWING NO.
		DRAWN BY	STVS DESIGNER				

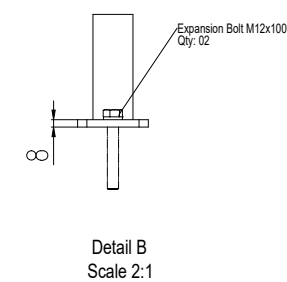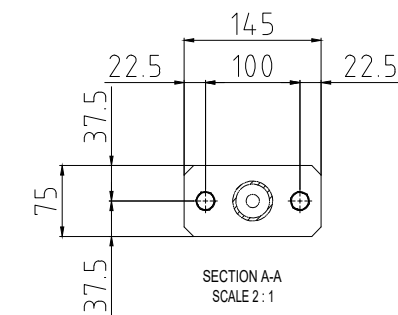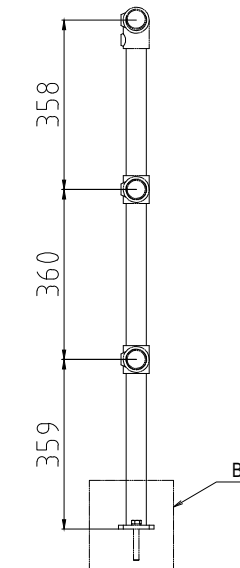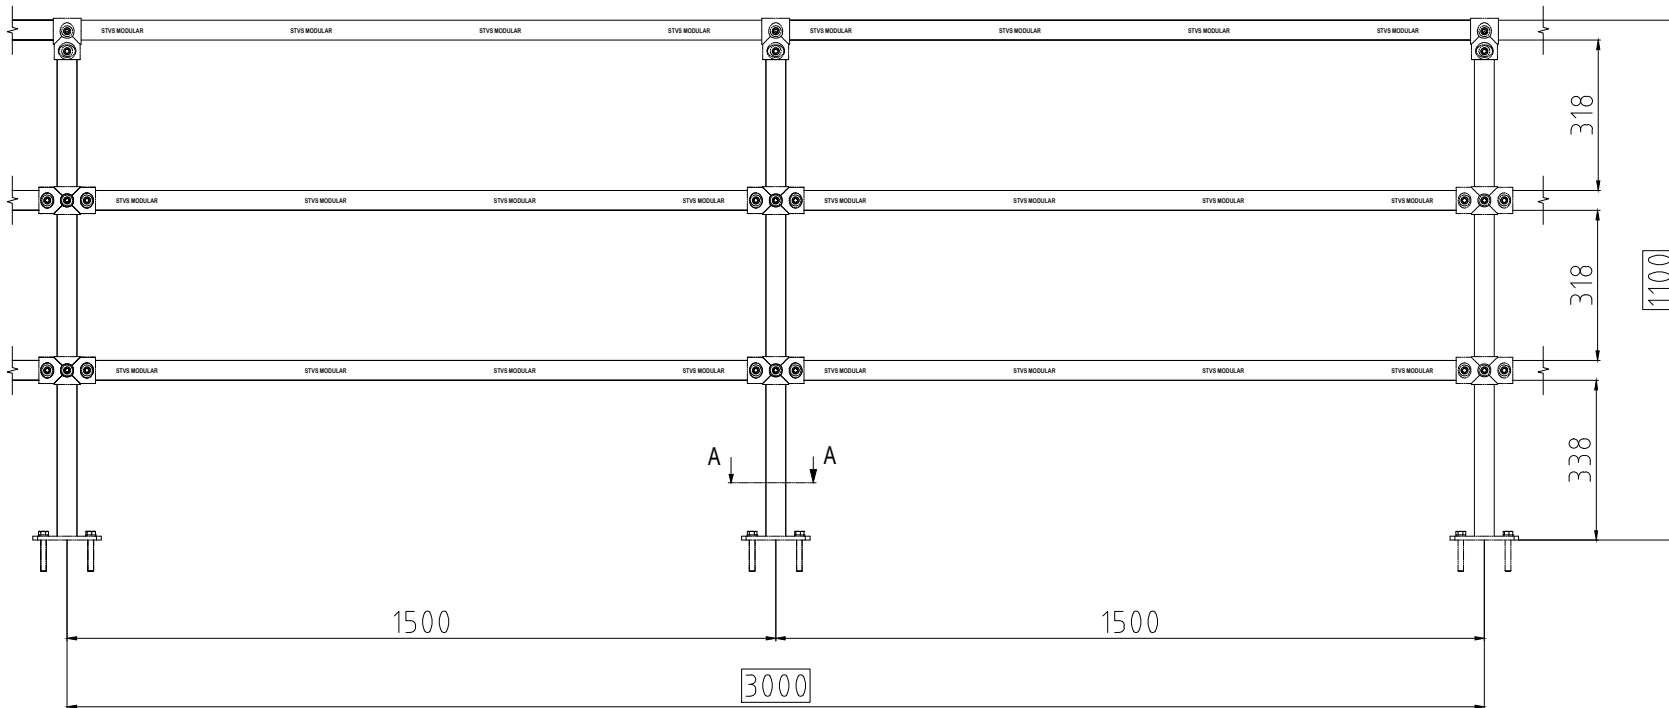

STV MODULAR

STVS MODULAR - GENERAIL NOTE HANDRAIL

- Code: OPT3-CP20HB3P0G1-TC
- Pipe: pre-galvanized pipe D42.2x2.0
- Horizontal bars quantity: 3 bars
- Toe plate: No

STV MODULAR

STVS MODULAR - GENERAIL NOTE HANDRAIL

- Code: OPT3-CP20HB3P0G2-TC
- Pipe: Hot dip galvanized pipe D42.2x2.0
- Horizontal bars quantity: 3 bars
- Toe plate: No

STV MODULAR

STVS MODULAR - GENERAIL NOTE HANDRAIL




- Code: OPT3-CP32HB3P0G1-TC
- Pipe: pre-galvanized pipe D42.2x3.2
- Horizontal bars quantity: 3 bars
- Toe plate: No

STV MODULAR

STVS MODULAR - GENERAIL NOTE HANDRAIL

- Code: OPT3-CP32HB3P0G2-TC
- Pipe: Hot dip galvanized pipe D42.2x3.2
- Horizontal bars quantity: 3 bars
- Toe plate: No

DATE	NO	TITLE OPT3-TC			STV MODULAR Email: quyet.le@stvs.co Phone: (+84) 938 770 765 Add: 261-263 Phan Xich Long Street, Ward 2, Phu Nhuan District, Ho Chi Minh City, 700000, Vietnam	PROJECT NAME HANDRAIL STANDARD	PAGE
2020/03/25	00					MAIN CONTRACTOR	DRAWING NO.
		CHECKED BY		SCALE			
		DRAWED BY	STVS DESIGNER				

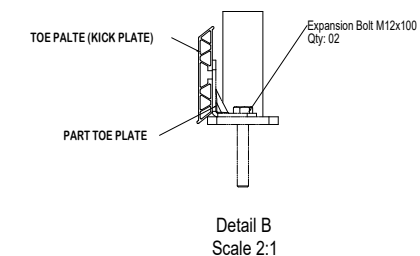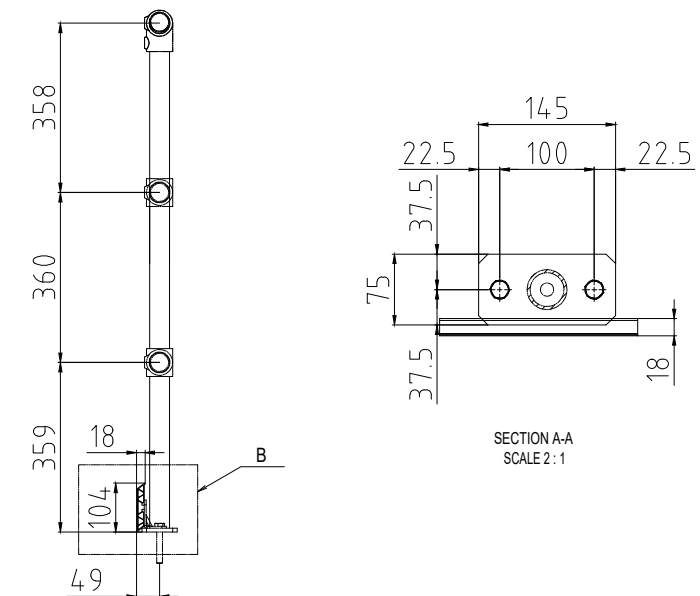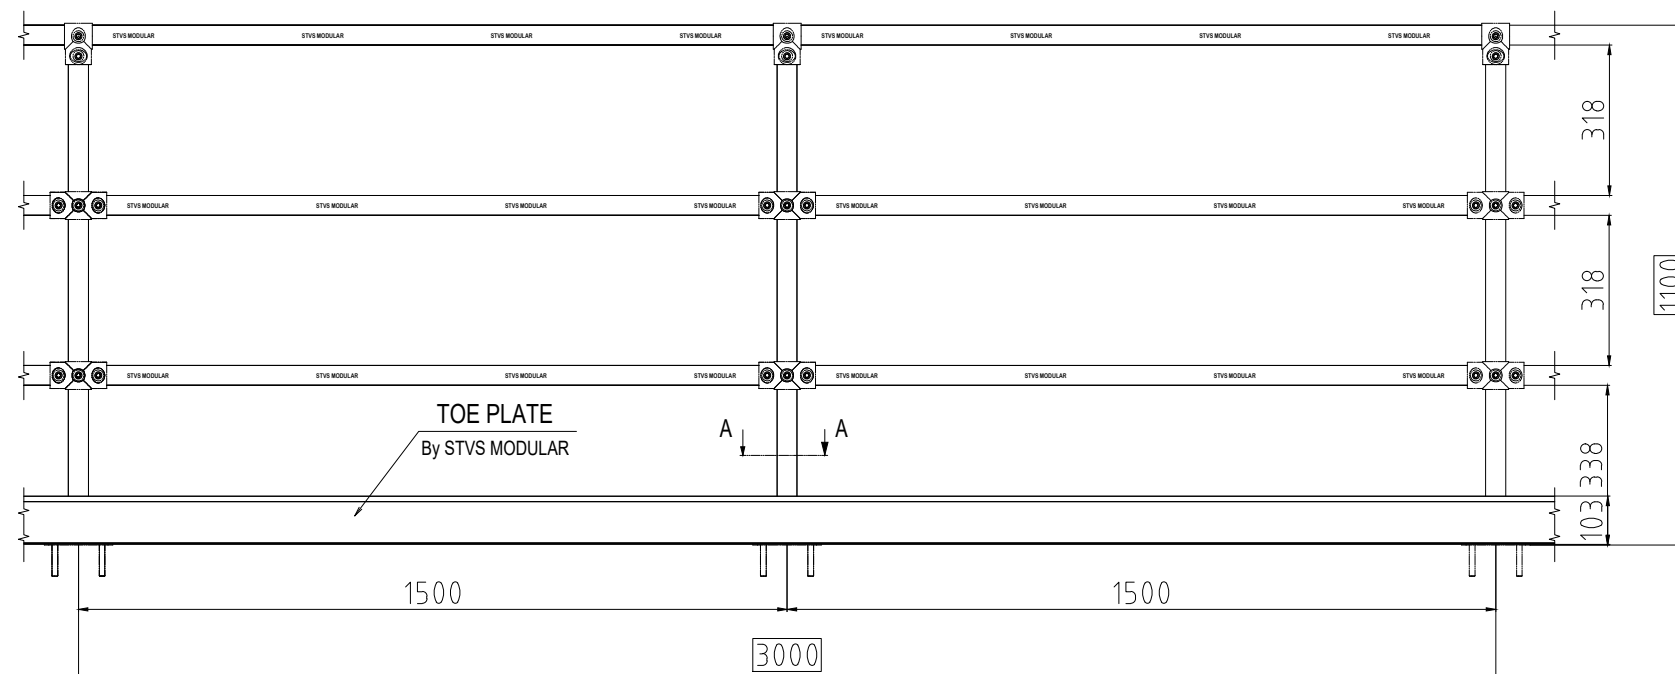

STVS MODULAR - GENERAIL NOTE HANDRAIL

- Code: OPT3-CP20HB3P1G1-TC
- Pipe: pre-galvanized pipe D42.2x2.0
- Horizontal bars quantity: 3 bars
- Toe plate: Yes



STVS MODULAR - GENERAIL NOTE HANDRAIL

- Code: OPT3-CP20HB3P1G2-TC
- Pipe: Hot dip galvanized pipe D42.2x2.0
- Horizontal bars quantity: 3 bars
- Toe plate: Yes



STVS MODULAR - GENERAIL NOTE HANDRAIL

- Code: OPT3-CP32HB3P1G1-TC
- Pipe: pre-galvanized pipe D42.2x3.2
- Horizontal bars quantity: 3 bars
- Toe plate: Yes







STVS MODULAR - GENERAIL NOTE HANDRAIL

- Code: OPT3-CP32HB3P1G2-TC
- Pipe: Hot dip galvanized pipe D42.2x3.2
- Horizontal bars quantity: 3 bars
- Toe plate: Yes

DATE	NO	TITLE			 Email: quyet.le@stvs.co Phone: (+84) 938 770 765 Add: 261-263 Phan Xich Long Street, Ward 2, Phu Nhuan District, Ho Chi Minh City, 700000, Vietnam	PROJECT NAME	HANDRAIL STANDARD	PAGE
2020/03/25	00	OPT3-TC				MAIN CONTRACTOR		DRAWING NO.
		CHECKED BY		SCALE				
		DRAWED BY	STVS DESIGNER					



Email: quyet.le@stvs.co
Phone: (+84) 938 770 765
Add: 261-263 Phan Xich Long Street, Ward 2, Phu Nhuan District, Ho Chi Minh City, 700000, Vietnam

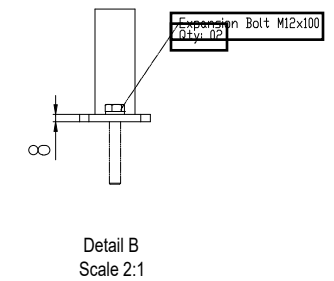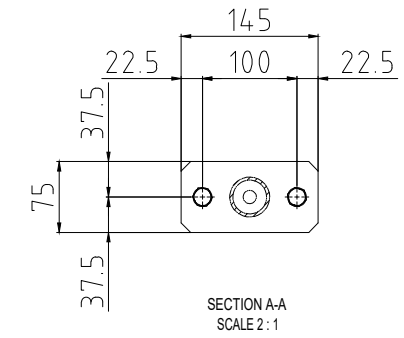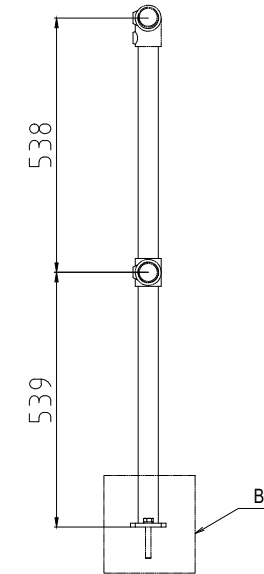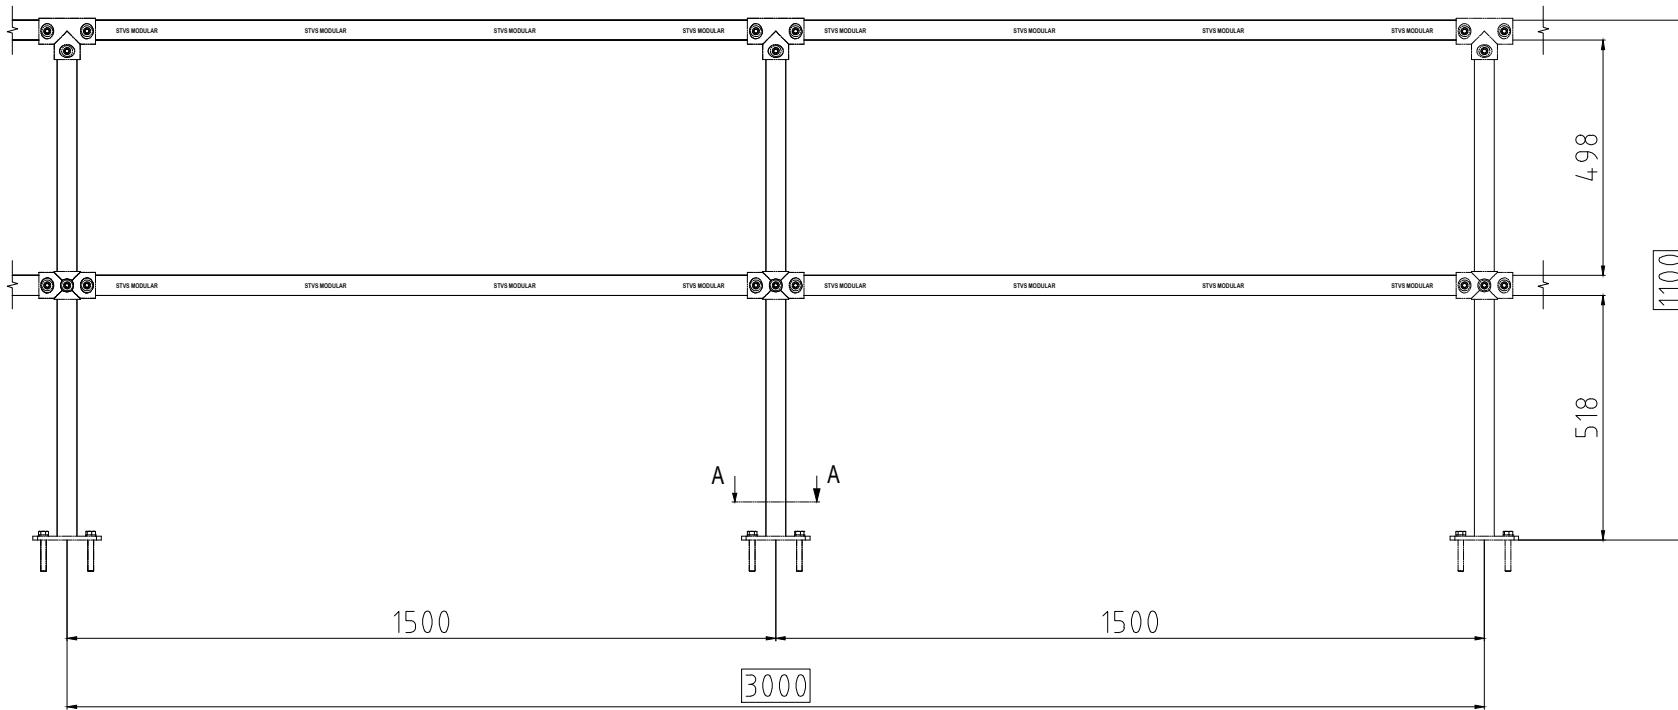

STVS MODULAR - GENERAIL NOTE HANDRAIL

- Code: OPT4-CP20HB2P0G1-TC
- Pipe: pre-galvanized pipe D42.2x2.0
- Horizontal bars quantity: 2 bars
- Toe plate: No



STVS MODULAR - GENERAIL NOTE HANDRAIL

- Code: OPT4-CP20HB2P0G2-TC
- Pipe: Hot dip galvanized pipe D42.2x2.0
- Horizontal bars quantity: 2 bars
- Toe plate: No



STVS MODULAR - GENERAIL NOTE HANDRAIL





- Code: OPT2-CP32HB2P0G1-TC
- Pipe: pre-galvanized pipe D42.2x3.2
- Horizontal bars quantity: 2 bars
- Toe plate: No



STVS MODULAR - GENERAIL NOTE HANDRAIL

- Code: OPT2-CP32HB2P0G2-TC
- Pipe: Hot dip galvanized pipe D42.2x3.2
- Horizontal bars quantity: 2 bars
- Toe plate: No

DATE	NO	TITLE			 STV MODULAR Email: quyet.le@stvs.co Phone: (+84) 938 770 765 Add: 261-263 Phan Xich Long Street, Ward 2, Phu Nhuan District, Ho Chi Minh City, 700000, Vietnam	PROJECT NAME	PAGE
2020/03/25	00					OPT4-TC	
		CHECKED BY		MAIN CONTRACTOR		DRAWING NO.	
		DRAWN BY	STVS DESIGNER				
		SCALE					

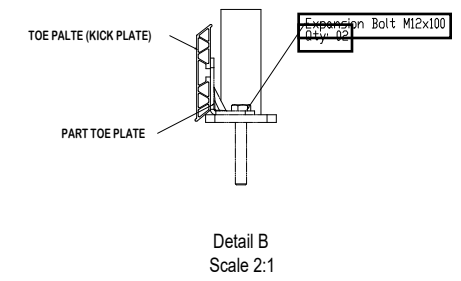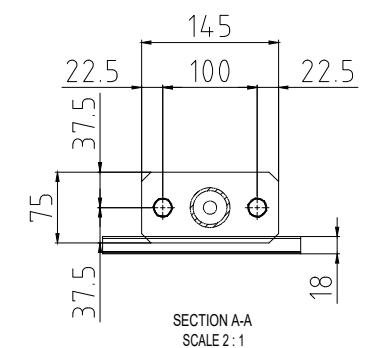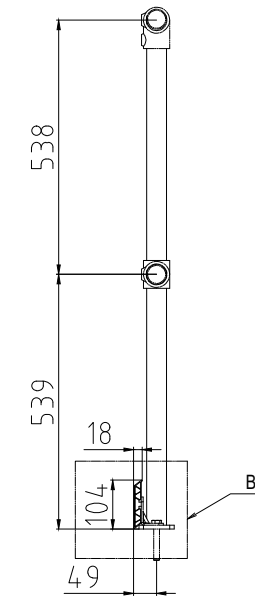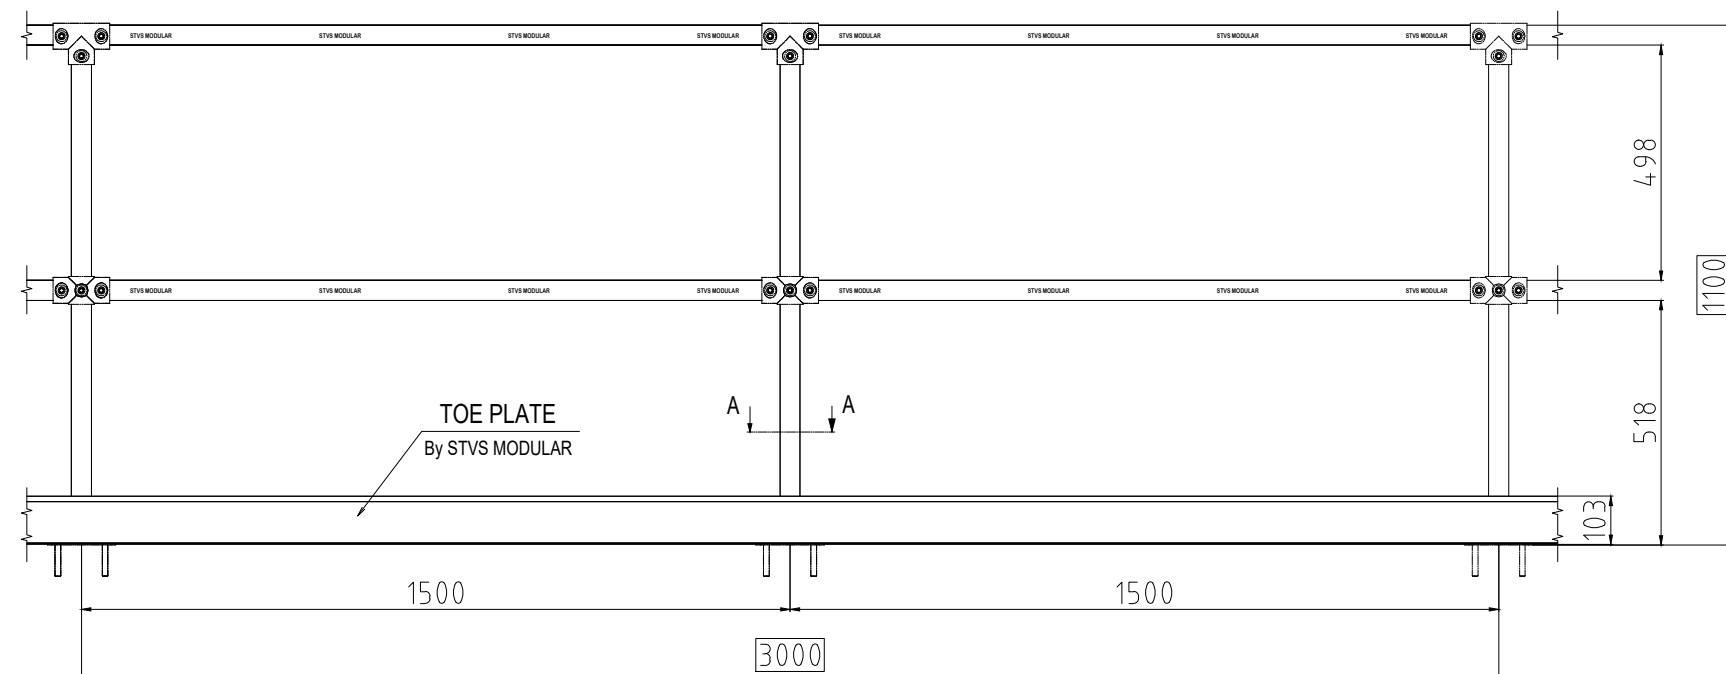

STV

MODULAR

STVS MODULAR - GENERAIL NOTE HANDRAIL

- Code: OPT4-CP20HB2P1G1-TC

- Pipe: pre-galvanized pipe D42.2x2.0

- Horizontal bars quantity: 2 bars

- Toe plate: Yes

STV

MODULAR

STVS MODULAR - GENERAIL NOTE HANDRAIL

- Code: OPT4-CP20HB2P1G2-TC

- Pipe: Hot dip galvanized pipe D42.2x2.0

- Horizontal bars quantity: 2 bars

- Toe plate: Yes

STV

MODULAR

STVS MODULAR - GENERAIL NOTE HANDRAIL

- Code: OPT4-CP32HB2P1G1-TC

- Pipe: pre-galvanized pipe D42.2x3.2

- Horizontal bars quantity: 2 bars

- Toe plate: Yes

STV

MODULAR

STVS MODULAR - GENERAIL NOTE HANDRAIL

- Code: OPT4-CP32HB2P1G2-TC

- Pipe: Hot dip galvanized pipe D42.2x3.2

- Horizontal bars quantity: 2 bars

- Toe plate: Yes

DATE	NO	TITLE			PROJECT NAME	PAGE
2020/03/25	00					
		OPT4-TC			HANDRAIL STANDARD	
		CHECKED BY		SCALE	MAIN CONTRACTOR	DRAWING NO.
		DRAWED BY	STVS DESIGNER			



STV

MODULAR

Email: quyet.le@stvs.co

Phone: (+84) 938 770 765

Add: 261-263 Phan Xich Long Street, Ward 2, Phu Nhuan District, Ho Chi Minh City, 700000, Vietnam

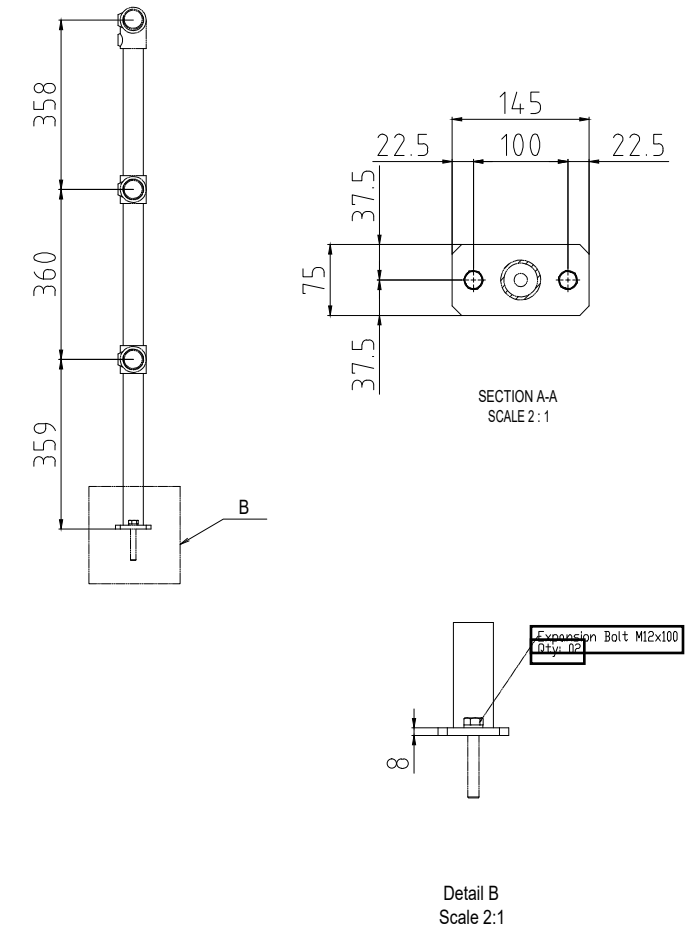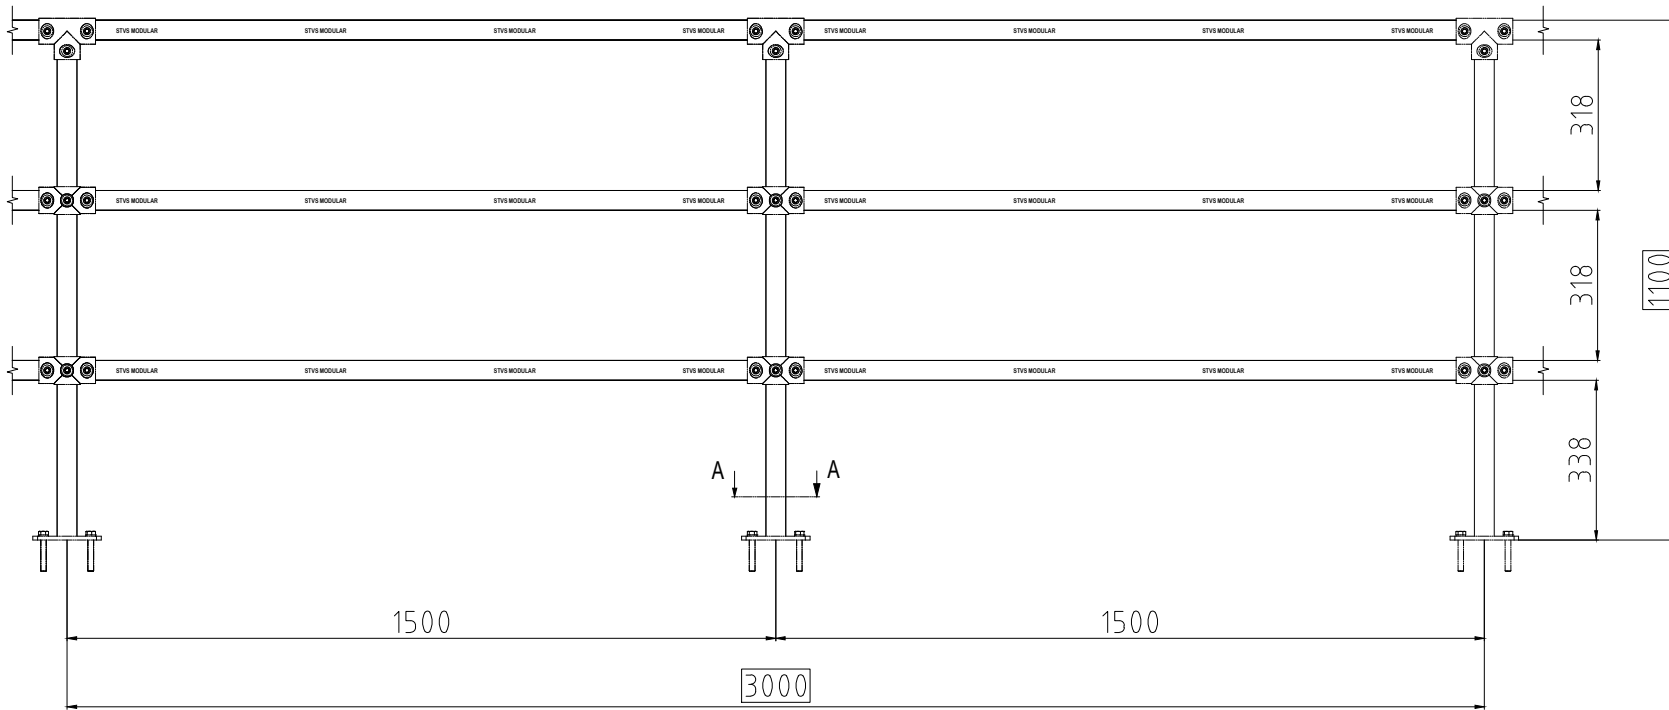

STV MODULAR

STVS MODULAR - GENERAIL NOTE HANDRAIL

- Code: OPT4-CP20HB3P0G1-TC
- Pipe: pre-galvanized pipe D42.2x2.0
- Horizontal bars quantity: 3 bars
- Toe plate: No

STV MODULAR

STVS MODULAR - GENERAIL NOTE HANDRAIL

- Code: OPT4-CP20HB3P0G2-TC
- Pipe: Hot dip galvanized pipe D42.2x2.0
- Horizontal bars quantity: 3 bars
- Toe plate: No

STV MODULAR

STVS MODULAR - GENERAIL NOTE HANDRAIL

- Code: OPT4-CP32HB3P0G1-TC
- Pipe: pre-galvanized pipe D42.2x3.2
- Horizontal bars quantity: 3 bars
- Toe plate: No

STV MODULAR





STVS MODULAR - GENERAIL NOTE HANDRAIL

- Code: OPT4-CP32HB3P0G2-TC
- Pipe: Hot dip galvanized pipe D42.2x3.2
- Horizontal bars quantity: 3 bars
- Toe plate: No

DATE	NO	TITLE OPT4-TC			PROJECT NAME HANDRAIL STANDARD	PAGE
2020/03/25	00					
		CHECKED BY		SCALE	MAIN CONTRACTOR	DRAWING NO.
		DRAWN BY	STVS DESIGNER			

STV MODULAR

Email: quyet.le@stvs.co
Phone: (+84) 938 770 765
Add: 261-263 Phan Xich Long Street, Ward 2, Phu Nhuan District, Ho Chi Minh City, 700000, Vietnam

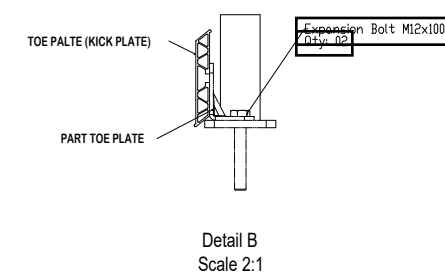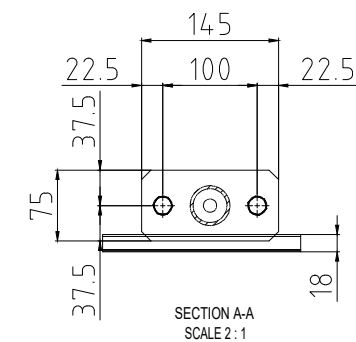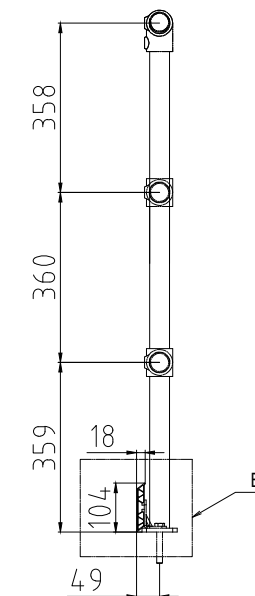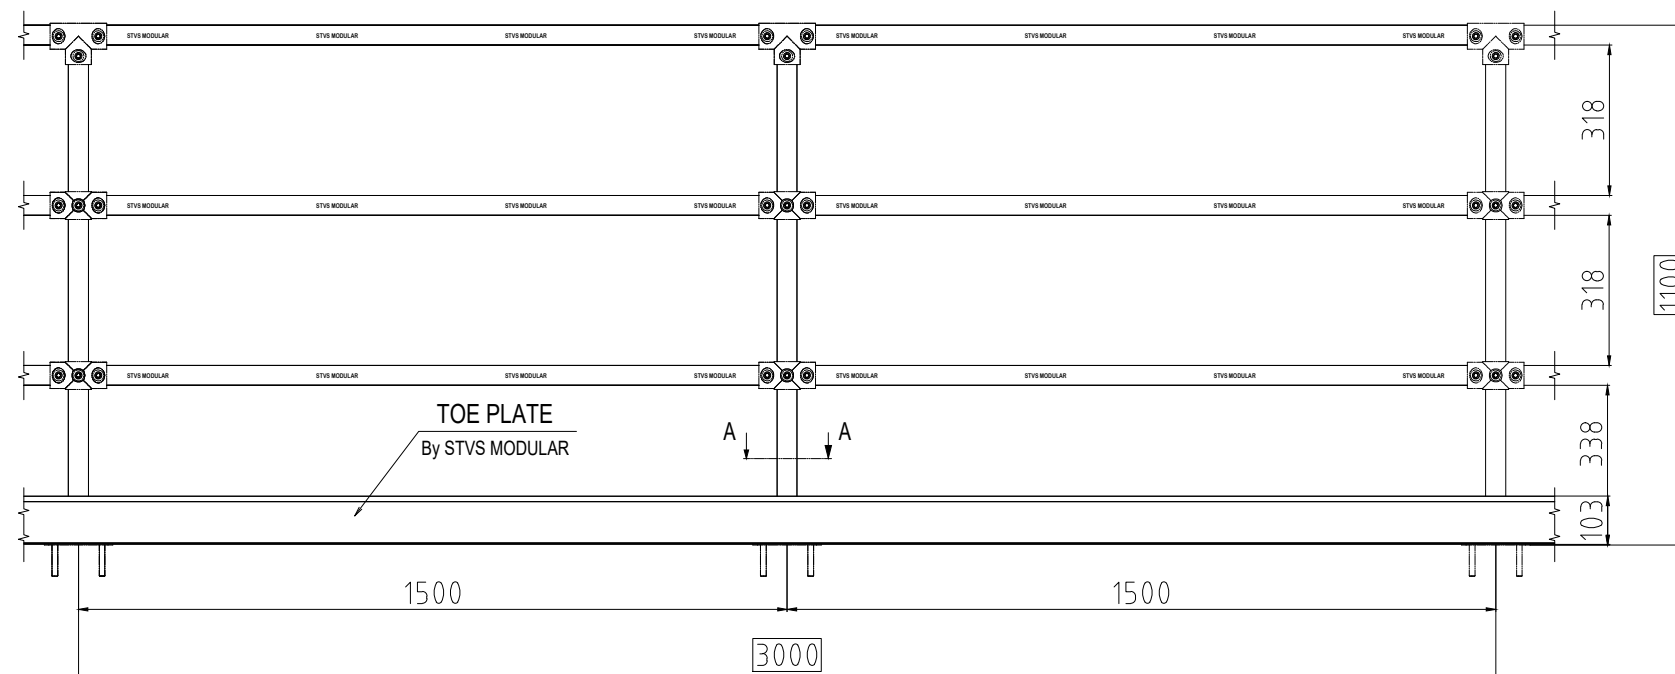

STVS MODULAR - GENERAIL NOTE HANDRAIL

- Code: OPT4-CP20HB3P1G1-TC
- Pipe: pre-galvanized pipe D42.2x2.0
- Horizontal bars quantity: 3 bars
- Toe plate: Yes



STVS MODULAR - GENERAIL NOTE HANDRAIL

- Code: OPT4-CP20HB3P1G2-TC
- Pipe: Hot dip galvanized pipe D42.2x2.0
- Horizontal bars quantity: 3 bars
- Toe plate: Yes



STVS MODULAR - GENERAIL NOTE HANDRAIL

- Code: OPT4-CP32HB3P1G1-TC
- Pipe: pre-galvanized pipe D42.2x3.2
- Horizontal bars quantity: 3 bars
- Toe plate: Yes



STVS MODULAR - GENERAIL NOTE HANDRAIL

- Code: OPT4-CP32HB3P1G2-TC
- Pipe: Hot dip galvanized pipe D42.2x3.2
- Horizontal bars quantity: 3 bars
- Toe plate: Yes

DATE	NO	TITLE			PROJECT NAME	PAGE
2020/03/25	00					
		OPT4-TC		Email: quyet.le@stvs.co Phone: (+84) 938 770 765 Add: 261-263 Phan Xich Long Street, Ward 2, Phu Nhuan District, Ho Chi Minh City, 700000, Vietnam	HANDRAIL STANDARD	
		CHECKED BY				
		DRAWN BY	STVS DESIGNER			
		SCALE				
					MAIN CONTRACTOR	DRAWING NO.